
WATER SUPPLIED BY INDIVIDUAL DOMESTIC WELL
SEWAGE DISPOSAL BY INDIVIDUAL SEPTIC SYSTEM
ROAD MAINTENANCE BY RANCH OWNERS ASSOCIATION
FIRE PROTECTION TO BE PROVIDED BY FIRE DISTRICT #3

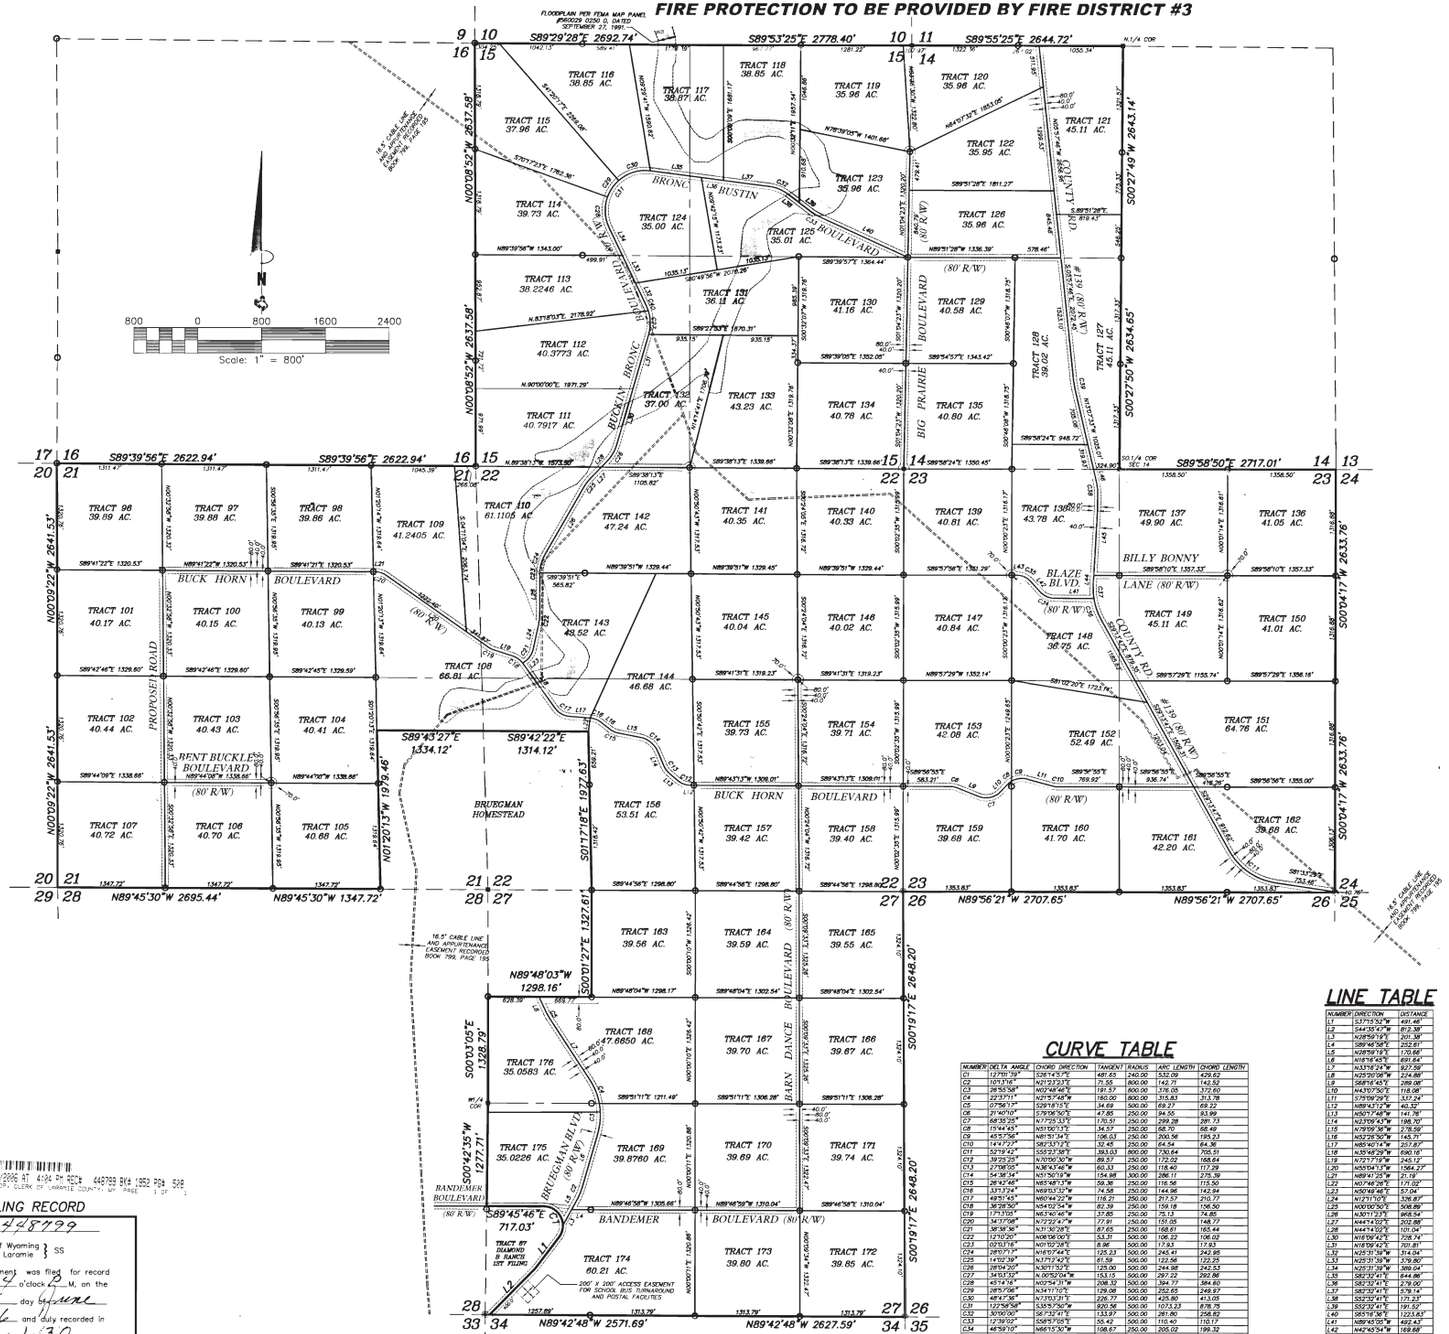

LEGEND

- SET ⅝" X 24" LONG REBAR WITH 2½" ALUMINUM CAP STAMPED "SSS PLS 2500" AND APPROPRIATE DATA
- SET ⅝" X 24" LONG REBAR WITH 3¼" ALUMINUM CAP STAMPED "STEIL SURVEYING SERVICES PLS 2500" AND APPROPRIATE DATA
- SET ⅝" X 24" LONG REBAR WITH 1½" ALUMINUM CAP STAMPED "SSS PLS 2500"
- FOUND ⅝" X 24" LONG REBAR WITH 2" ALUMINUM CAP STAMPED "SSS PLS 2500"
- FOUND ⅝" X 24" LONG REBAR WITH 3¼" ALUMINUM CAP STAMPED "STEIL SURVEYING SERVICES PLS 2500" AND APPROPRIATE DATA
- FOUND GLO STONE
- FOUND 3¼" BRASS CAP "CORP OF ENGINEERS"

NOTE

ACCESS AND UTILITY EASEMENTS WILL BE FILED AND RECORDED BY SEPARATE DOCUMENT.

OWNERS

FIRST AMERICAN TITLE INSURANCE COMPANY, A CALIFORNIA CORPORATION, TRUSTEE OF THE DIAMOND B RANCH PURCHASE TRUST DATED JUNE 9, 2005, NO. 8598

DEVELOPER

WILD WEST DEVELOPMENT COMPANY, INC., A WYOMING CORPORATION

CERTIFICATE OF SURVEYOR

I, John A. Steil, Registered Professional Land Surveyor in the State of Wyoming, hereby state, to the best of my knowledge, information and belief, that this map was prepared from field notes taken during an actual survey made by me or under my direct supervision; and that this map correctly shows the results of said survey and that the monuments found or set are as shown.

Professional Land Surveyor JOHN A. STEIL 2500 Date 12-5-06 WYOMING

CURVE TABLE

NUMBER	DELTA ANGLE	CHORD DIRECTION	TANGENT	RADIUS	ARC LENGTH	CHORD LENGTH
C1	12°01'39"	S26°43'57"E	481.65	2400.00	532.09	429.62
C2	10°37'16"	N72°23'23"E	75.55	800.00	142.71	142.52
C3	28°55'58"	N03°48'46"E	191.57	800.00	376.05	372.60
C4	22°37'11"	N21°57'48"W	160.00	800.00	315.83	313.78
C5	07°56'17"	S29°18'11"E	34.69	500.00	69.27	69.22
C6	21°40'10"	S39°06'50"E	47.85	250.00	94.55	93.99
C7	68°35'25"	N77°05'13"E	170.51	250.00	299.38	281.73
C8	15°44'45"	N51°50'13"E	34.57	250.00	68.70	68.49
C9	45°57'58"	N81°51'14"E	106.03	250.00	200.56	195.23
C10	14°47'23"	S82°33'23"E	32.45	250.00	64.54	64.36
C11	52°19'42"	S55°37'36"E	39.53	800.00	730.64	705.51
C12	39°23'23"	N70°00'30"W	89.37	250.00	172.02	168.64
C13	27°08'05"	N36°43'48"W	60.33	250.00	118.40	117.29
C14	54°38'34"	N51°36'19"W	154.98	500.00	296.10	285.39
C15	26°42'48"	N65°48'13"W	59.36	250.00	116.56	115.50
C16	33°13'24"	N59°51'33"W	74.58	250.00	144.96	142.94
C17	49°51'45"	N60°44'22"W	116.21	250.00	217.57	210.77
C18	36°28'50"	N54°02'54"W	82.39	250.00	159.18	156.50
C19	11°13'05"	N63°40'48"W	37.85	250.00	75.13	74.85
C20	36°17'08"	N72°23'47"W	77.81	250.00	158.05	155.37
C21	38°38'56"	N31°36'28"E	87.65	250.00	168.61	165.44
C22	12°10'20"	N08°08'00"E	53.31	500.00	106.22	106.02
C23	02°03'16"	N01°52'28"E	8.96	500.00	17.93	17.93
C24	28°07'17"	N16°07'44"E	125.23	500.00	245.41	242.95
C25	14°02'39"	N37°12'42"E	61.59	500.00	122.55	122.25
C26	28°04'20"	N30°11'52"E	125.00	500.00	244.88	242.53
C27	34°53'32"	N 00°52'04"W	153.15	500.00	297.22	292.66
C28	45°41'16"	N02°54'31"W	208.32	500.00	394.77	384.60
C29	28°51'06"	N34°11'10"E	129.08	500.00	252.65	249.97
C30	48°47'36"	N71°03'31"E	226.77	500.00	425.80	413.05
C31	122°56'58"	S65°57'50"W	820.56	500.00	1073.03	878.76
C32	30°00'00"	S67°32'41"E	133.97	500.00	261.80	258.82
C33	12°39'02"	S58°53'05"E	55.42	500.00	110.40	110.17
C34	46°59'10"	N66°15'30"W	108.67	250.00	205.02	199.32
C35	47°22'02"	N66°21'56"W	109.22	250.00	205.95	200.18
C36	30°00'29"	N19°31'02"W	141.24	800.00	279.60	278.18
C37	12°29'34"	S03°57'31"E	87.56	800.00	174.43	174.09
C38	14°24'58"	S04°55'56"E	144.22	1000.00	296.47	295.50
C39	07°09'47"	S09°32'40"E	62.59	1000.00	125.02	124.94
C40	01°37'49"	N 21°42'45"E	33.34	500.00	66.59	66.54

LINE TABLE

NUMBER	DIRECTION	DISTANCE
L1	S37°53'52"W	491.48'
L2	S44°35'47"W	812.38'
L3	N28°59'19"E	201.38'
L4	S89°48'08"E	252.61'
L5	N08°59'19"E	170.66'
L6	N18°18'45"E	691.64'
L7	N33°43'24"W	637.59'
L8	N25°20'08"W	224.88'
L9	S58°16'45"E	286.08'
L10	N43°57'50"E	118.06'
L11	S75°09'29"E	537.24'
L12	N89°43'12"W	40.32'
L13	N50°17'48"W	141.78'
L14	N25°09'43"W	198.70'
L15	N79°09'38"W	278.59'
L16	N53°26'50"W	145.71'
L17	N85°40'14"W	257.87'
L18	N35°48'29"W	690.16'
L19	N72°17'19"W	245.12'
L20	N50°04'13"W	1564.22'
L21	N89°41'25"W	21.19'
L22	N07°48'28"E	171.02'
L23	N50°48'48"E	57.04'
L24	N12°31'10"E	526.87'
L25	N00°50'52"E	508.89'
L26	N30°11'23"E	998.54'
L27	N44°14'02"E	202.88'
L28	N44°14'02"E	101.04'
L30	N16°09'42"E	728.74'
L31	N18°09'45"E	701.81'
L32	N25°31'39"W	314.04'
L33	N25°31'39"W	376.80'
L34	N25°31'39"W	388.04'
L35	S82°35'41"E	644.98'
L36	S82°35'41"E	278.00'
L37	S82°35'41"E	578.14'
L38	S52°32'41"E	171.23'
L39	S52°32'41"E	191.52'
L40	S85°16'36"E	1223.83'
L41	N89°40'05"W	492.43'
L42	N42°40'54"E	169.69'
L43	S89°57'57"E	57.97'
L44	N03°17'17"E	112.99'
L45	N03°17'17"E	902.44'
L46	N13°07'33"W	134.42'

RECORD OF SURVEY

FOR

DIAMOND B RANCH

WYOMING

2ND FILING

OF

SURVEY CABINET DRAWER # 3, SURVEY # 30

ALL OF SECTIONS 15 AND 23,
THE W1/2 SECTION 14 AND A PORTION OF
SECTIONS 21, 22 AND 27, T.17N., R.64W.,
OF THE 6TH P.M.,
LARAMIE COUNTY, WYOMING.

PREPARED DECEMBER, 2005

STEIL SURVEYING SERVICES, LLC
PROFESSIONAL LAND SURVEYORS
1102 WEST 19th STREET P.O. BOX 2073
PH(307)634-7273 CHEYENNE, WY. 82003


RECORDED 5/05/2006 AT 4:04 PM REC'D 440799 BK 1952 PG 598
DEBRA K. LATHERS, CLERK, LARAMIE COUNTY, WY PAGE 1 OF 1

FILING RECORD


Reception 448799
The State of Wyoming } SS
County of Laramie }
This instrument was filed for record at 4:04 o'clock P M, on the 6th day of May
A.D. 20 06 and duly recorded in
File 3 Slot 30
Debra K. Lathers
County Clerk & Ex-Officio Register of Deeds
By D. Worden Deputy

REV. 6-5-6
20050WG\05365\05365R05.DWG

WATER SUPPLIED BY INDIVIDUAL DOMESTIC WELL
SEWAGE DISPOSAL BY INDIVIDUAL SEPTIC SYSTEM
ROAD MAINTENANCE BY RANCH OWNERS ASSOCIATION
FIRE PROTECTION TO BE PROVIDED BY FIRE DISTRICT #3

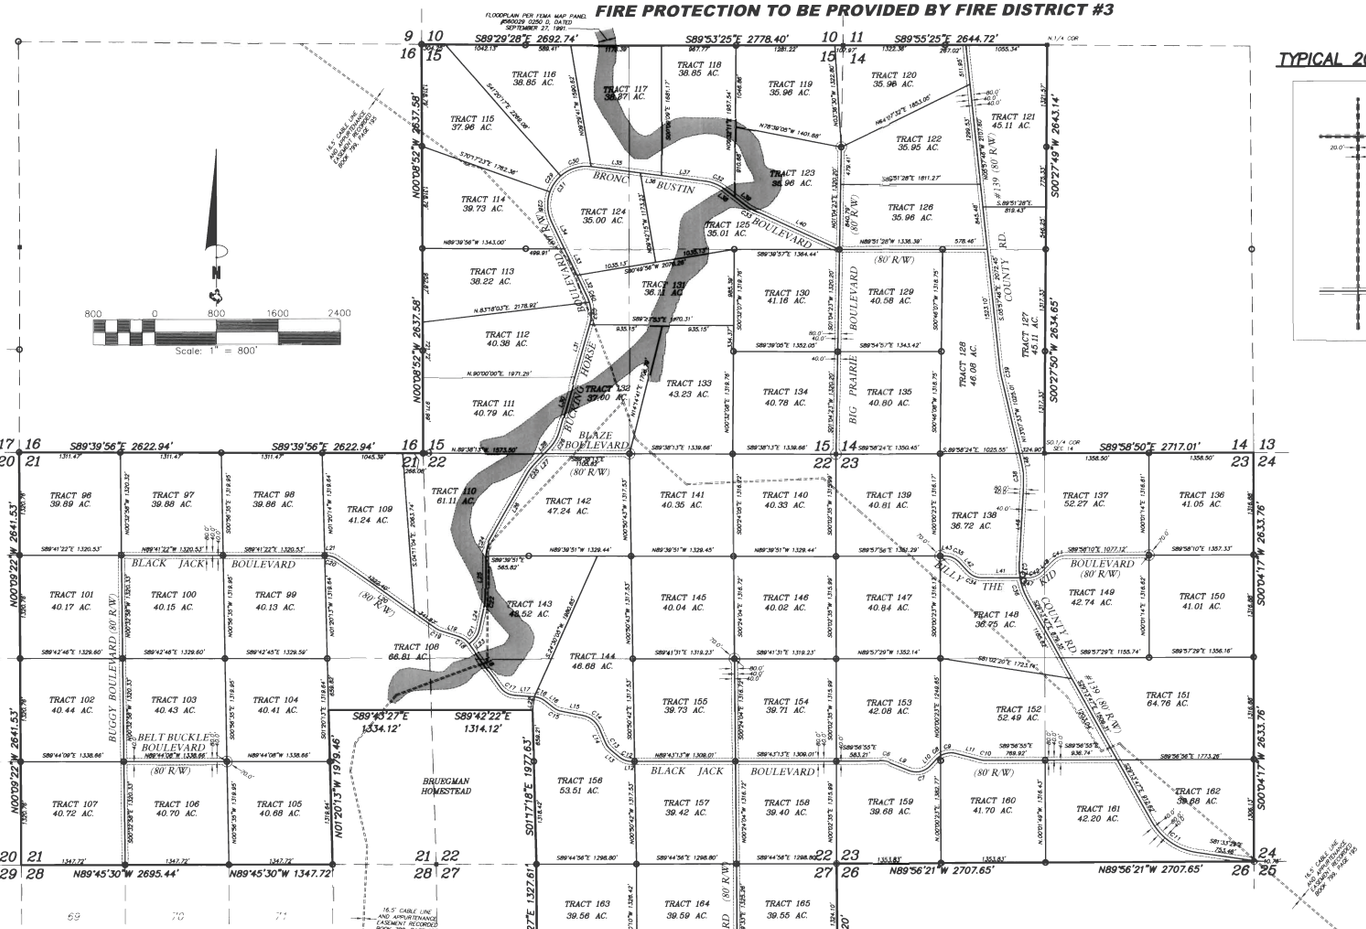

TYPICAL 20' UTILITY EASEMENT DETAIL

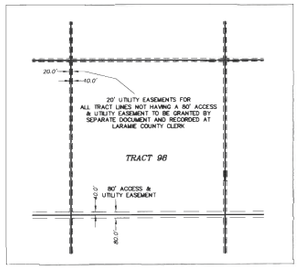

LEGEND

- SET 5/8" X 24" LONG REBAR WITH 2½" ALUMINUM CAP STAMPED "SSS PLS 2500" AND APPROPRIATE DATA
- SET 5/8" X 24" LONG REBAR WITH 3¼" ALUMINUM CAP STAMPED "STEIL SURVEYING SERVICES PLS 2500" AND APPROPRIATE DATA
- SET 5/8" X 24" LONG REBAR WITH 1½" ALUMINUM CAP STAMPED "SSS PLS 2500"
- FOUND 5/8" X 24" LONG REBAR WITH 2" ALUMINUM CAP STAMPED "SSS PLS 2500"
- FOUND 5/8" X 24" LONG REBAR WITH 3¼" ALUMINUM CAP STAMPED "STEIL SURVEYING SERVICES PLS 2500" AND APPROPRIATE DATA
- FOUND GLO STONE
- FOUND 3¼" BRASS CAP "CORP OF ENGINEERS"

NOTE

80' ACCESS AND UTILITY EASEMENTS TO BE GRANTED BY SEPARATE DOCUMENT AND RECORDED AT LARAMIE CLERK.

OWNERS

FIRST AMERICAN TITLE INSURANCE COMPANY, A CALIFORNIA CORPORATION, TRUSTEE OF THE DIAMOND B RANCH PURCHASE TRUST DATED JUNE 9, 2005, NO. 8598

FIRST AMERICAN TITLE INSURANCE COMPANY, A CALIFORNIA CORPORATION, TRUSTEE OF THE DIAMOND B RANCH DEVELOPMENT TRUST ~~TRUST~~ DATED OCTOBER 19, 2006, NO. 8634

DEVELOPER

WILD WEST DEVELOPMENT COMPANY, INC., A WYOMING CORPORATION

CERTIFICATE OF SURVEYOR

I, John A. Steil, Registered Professional Land Surveyor in the State of Wyoming, hereby state, to the best of my knowledge, information and belief, that this map was prepared from field notes taken during an actual survey made by me or under my direct supervision; and that this map correctly shows the results of said survey and that the monuments found or set are as shown.

Professional Land Surveyor JOHN A. STEIL 2500 Date WYOMING

CURVE TABLE

NUMBER	DELTA ANGLE	CHORD DIRECTION	TANGENT	RADIUS	ARC LENGTH	CHORD LENGTH
C1	37°55'39"	S28°14'57"E	485.65	740.00	489.82	
C2	10°14'44"	S 21°24'03"E	73.15	816.00	145.92	145.72
C3	19°44'05"	S 08°31'52"E	141.94	816.00	281.08	279.67
C4	29°48'04"	S 12°29'52"E	217.28	816.00	424.48	419.88
C5	07°56'17"	N 29°18'03"E	33.58	484.00	67.06	67.00
C6	21°40'02"	S79°08'30"E	47.85	254.00	94.55	93.99
C7	68°30'25"	N77°25'43"E	170.51	250.00	299.28	281.73
C8	19°44'45"	N51°09'11"E	34.57	250.00	68.70	68.68
C9	45°57'56"	N81°51'34"E	106.03	250.00	200.56	195.23
C10	14°47'27"	S82°33'13"E	32.45	250.00	64.54	64.36
C11	52°12'42"	S50°23'38"E	161.03	800.00	730.84	705.51
C12	39°20'25"	N70°00'30"E	89.57	260.00	172.02	168.64
C13	27°08'05"	N36°47'48"E	80.33	250.00	118.40	117.29
C14	54°36'34"	N51°50'13"E	154.68	300.00	286.11	275.38
C15	26°43'48"	N65°48'13"E	59.36	250.00	116.56	115.50
C16	53°13'24"	N89°01'53"E	74.56	250.00	144.98	142.84
C17	49°51'45"	N80°44'23"E	118.21	250.00	217.57	210.77
C18	36°28'50"	N54°03'54"E	82.39	250.00	158.18	156.50
C19	17°13'05"	N63°40'48"E	37.85	250.00	75.13	74.85
C20	34°37'08"	N72°22'47"E	77.81	250.00	151.05	148.77
C21	38°36'58"	N71°30'29"E	85.65	250.00	168.61	165.44
C22	12°10'20"	N08°09'06"E	53.31	500.00	106.22	106.02
C23	02°03'18"	N01°02'29"E	8.98	500.00	17.93	17.93
C24	28°07'17"	N16°07'44"E	125.33	500.00	245.41	242.85
C25	21°55'38"	N37°12'42"E	81.59	500.00	122.28	122.05
C26	28°04'20"	N30°11'32"E	125.00	500.00	244.88	242.53
C27	34°51'33"	N 30°57'04"W	157.15	500.00	307.22	302.66
C28	45°47'16"	N62°54'37"W	208.32	500.00	394.77	384.80
C29	28°53'58"	N34°11'10"E	128.08	500.00	252.65	249.97
C30	48°47'38"	N73°03'31"E	226.77	500.00	425.80	413.05
C31	12°39'58"	S39°57'50"W	820.58	250.00	1073.23	878.75
C32	30°00'00"	S8°32'41"E	133.97	500.00	261.80	258.82
C33	12°30'07"	S58°57'05"E	55.43	500.00	110.47	110.17
C34	48°56'10"	N88°12'30"W	108.67	250.00	205.02	198.32
C35	47°21'02"	N88°27'08"W	106.22	250.00	206.65	200.78
C36	20°01'29"	N19°31'55"E	88.24	250.00	174.93	174.08
C37	17°29'54"	S02°16'08"E	87.56	800.00	174.43	174.09
C38	9°24'56"	S04°56'08"E	144.22	1000.00	294.43	293.50
C39	07°08'47"	S08°32'40"E	62.59	1000.00	125.02	124.94
C40	03°23'49"	N 21°42'48"E	53.34	500.00	88.58	88.54
C41	45°05'13"	S 6°30'52"W	103.64	250.00	196.68	191.67
C42	45°03'03"	S 6°33'59"W	104.19	250.00	197.44	192.35
C43	35°14'08"	S 18°38'48"W	78.22	240.00	147.60	145.28
C44	37°24'47"	N 73°02'57"W	73.07	240.00	140.03	138.05
C45	58°21'52"	S 2°59'08"E	134.03	240.00	244.47	234.03

LINE TABLE

NUMBER	DIRECTION	DISTANCE
L1	S37°15'52"W	487.48'
L2	S44°38'47"W	812.39'
L3	S 38°59'19"W	337.11'
L4	S89°48'00"E	252.81'
L5	N 28°56'32"E	162.22'
L6	N 18°18'42"E	483.43'
L7	S 53°19'24"E	227.58'
L8	S 25°20'08"E	217.34'
L9	S86°18'43"E	288.08'
L10	N43°00'40"E	118.08'
L11	S70°08'28"E	337.24'
L12	N89°47'37"W	40.32'
L13	N50°17'48"W	141.78'
L14	N23°08'40"E	188.70'
L15	N79°08'28"W	278.58'
L16	N00°28'06"E	143.71'
L17	N89°40'14"W	257.87'
L18	N36°48'28"W	680.18'
L19	N73°17'19"W	243.12'
L20	N00°04'13"W	1564.23'
L21	N89°41'27"E	21.18'
L22	N07°46'28"E	171.02'
L23	N50°48'48"E	57.04'
L24	N13°17'02"E	326.87'
L25	N00°09'50"E	508.89'
L26	N30°11'32"E	868.54'
L27	N44°14'02"E	202.86'
L28	N44°14'02"E	109.04'
L29	N14°58'42"E	728.74'
L30	N10°08'42"E	701.81'
L31	N25°31'38"W	54.04'
L32	N25°31'38"W	376.80'
L33	N25°31'38"W	386.04'
L34	S82°32'41"E	844.98'
L35	S82°32'41"E	278.00'
L36	S82°32'41"E	376.14'
L37	S52°32'41"E	171.23'
L38	S47°32'41"E	191.53'
L39	S85°16'38"E	1233.63'
L40	S89°58'50"E	483.43'
L41	N42°45'54"W	168.68'
L42	S86°57'57"E	57.87'
L43	N03°17'17"E	113.98'
L44	N 03°27'27"E	1015.40'
L45	N 03°27'27"E	134.42'
L46	N 89°50'30"W	100.00'
L47	S 61°39'30"E	185.92'
L48	S 89°48'58"E	221.72'

RECORD OF SURVEY
FOR
DIAMOND B RANCH
WYOMING
2ND FILING AMENDED
OF

ALL OF SECTIONS 15 AND 23,
THE W1/2 SECTION 14 AND A PORTION OF
SECTIONS 21, 22 AND 27, T.17N., R.64W.,
OF THE 6TH P.M.,
LARAMIE COUNTY, WYOMING.

PREPARED OCTOBER, 2006

STEIL SURVEYING SERVICES, LLC
PROFESSIONAL LAND SURVEYORS
1102 WEST 19th STREET P.O. BOX 2073
PH(307)634-7273 CHEYENNE, WY. 82003

REV. 11-8-06
20050WG\05365\05365ROS.DWG

RECORDED 11/13/2006 AT 12:32 PM REC'D 461218 Bk 1978 Pg 1894
DEBRA K. LATHROP, CLERK OF LARAMIE COUNTY, WY PAGE 1 OF 1

FILING RECORD

Reception 461218
The State of Wyoming } ss
County of Laramie }
This instrument was filed for record at 12:32 o'clock P.M. on the 13th day of November
A.D. 2006 and duly recorded in
$/C 4 slot 2
Book 1978 Page 1894
County Clerk & Ex-Officio Register of Deeds
By Patricia Brenneman Deputy